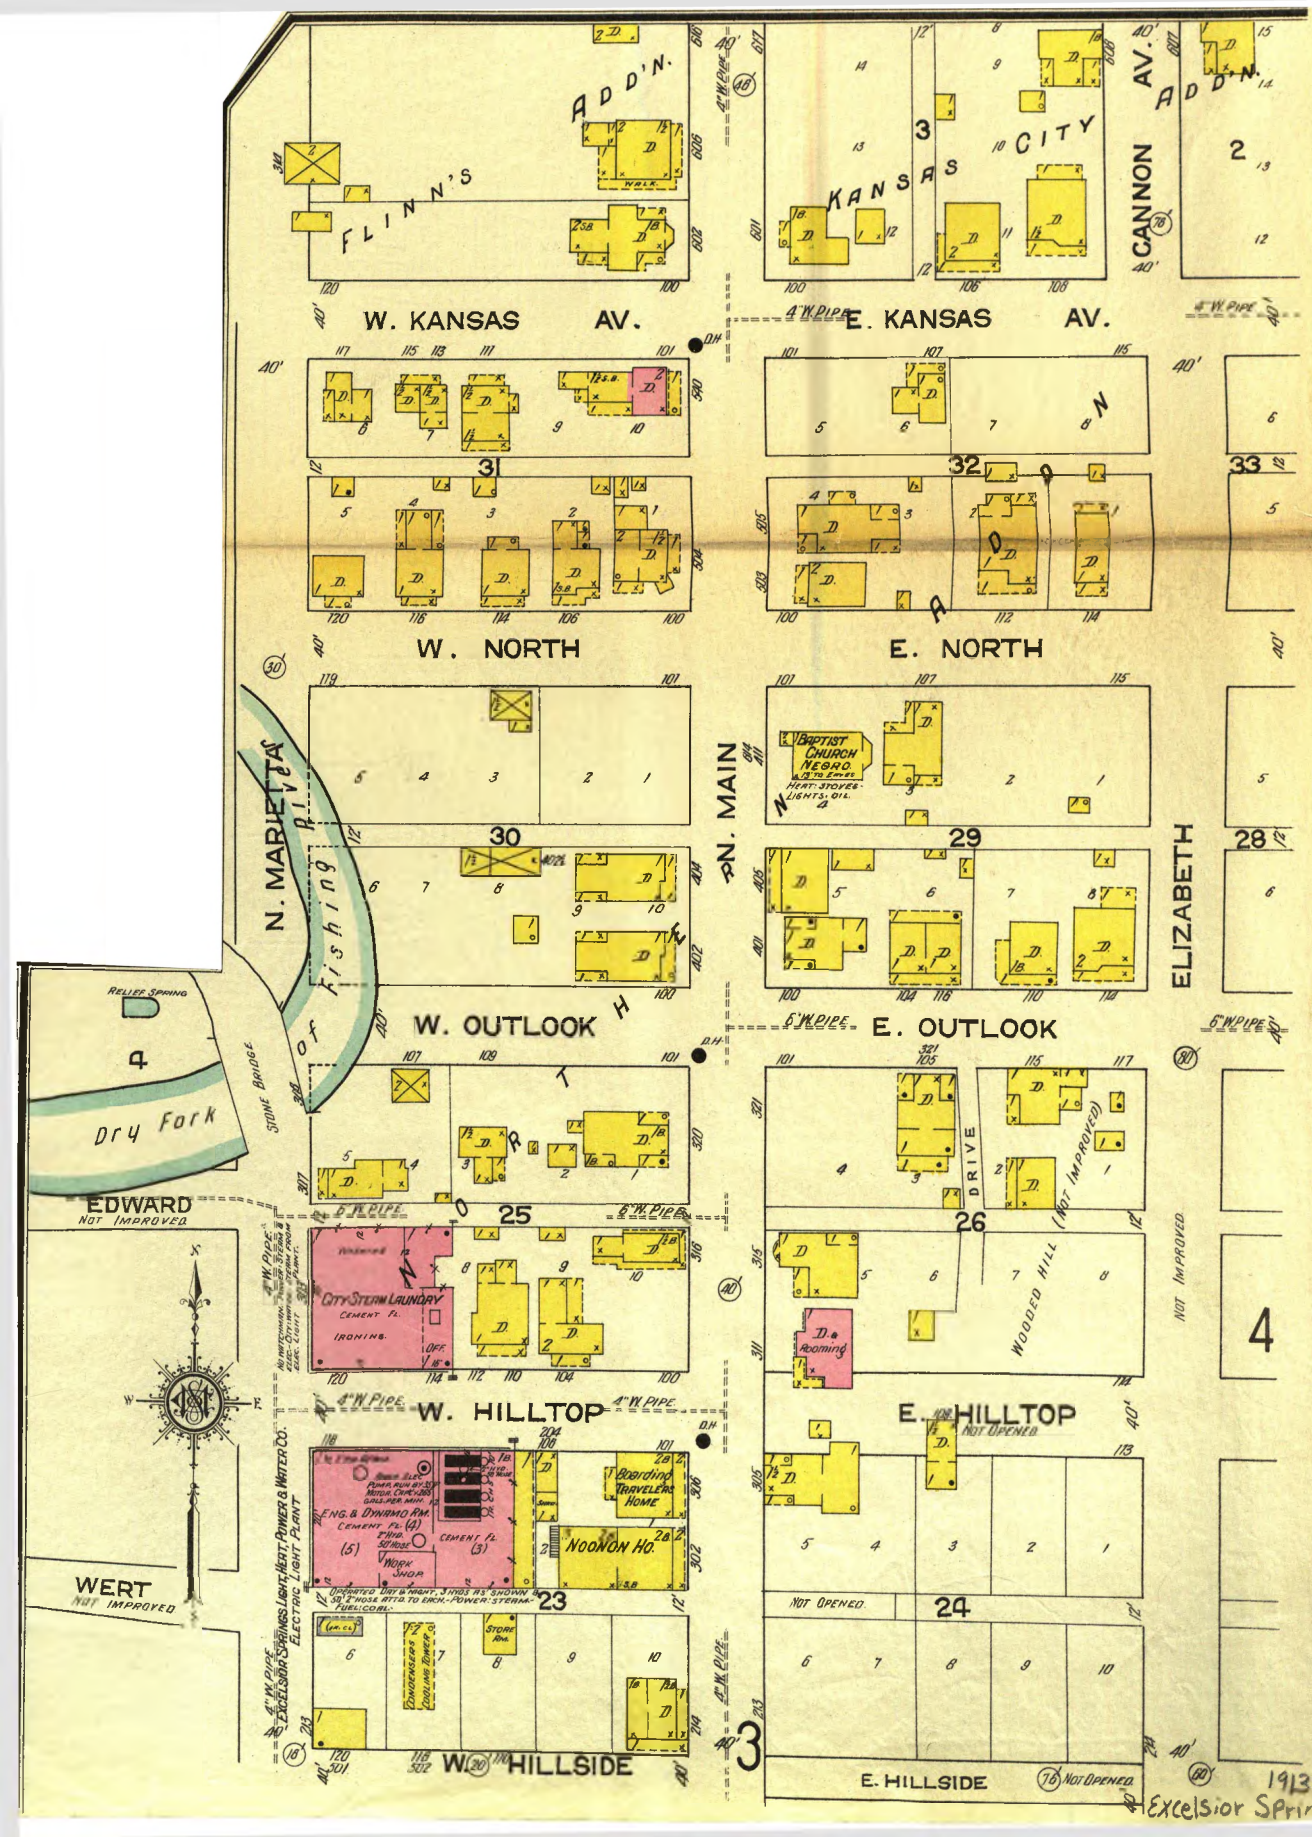

FLINN'S ADD'N.
KANSAS CITY ADD'N.
CANNON AV.
W. KANSAS AV.
E. KANSAS AV.
4" W. PIPE
W. NORTH
E. NORTH
N. MARIETTA
N. MAIN
ELIZABETH
BAPTIST CHURCH NEGRO.
HEAT: STOVES. LIGHTS. OIL.
W. OUTLOOK
E. OUTLOOK
6" W. PIPE
Dry Fork
RELIEF SPRING
STONE BRIDGE
EDWARD
NOT IMPROVED
CITY STEAM LAUNDRY
CEMENT FL.
IRONING.
W. HILLTOP
E. HILLTOP
NOT OPENED
WOODED HILL (NOT IMPROVED)
DRIVE
Rooming
NOT IMPROVED
ENG. & DYNAMO RM.
CEMENT FL.
WORK SHOP
Boarding TRAVELERS HOME
NOONON HO.
WERT
NOT IMPROVED
EXCELSIOR SPRINGS LIGHT, HEAT, POWER & WATER CO.
ELECTRIC LIGHT PLANT
OPERATED DAY & NIGHT, 3 HYDS AS SHOWN
50' 2" HOSE ATTD. TO EACH.-POWER: STEAM-
FUEL: COAL.
CONDENSERS COOLING TOWER
STORE RM.
W. HILLSIDE
E. HILLSIDE
NOT OPENED
1913
Excelsior Springs